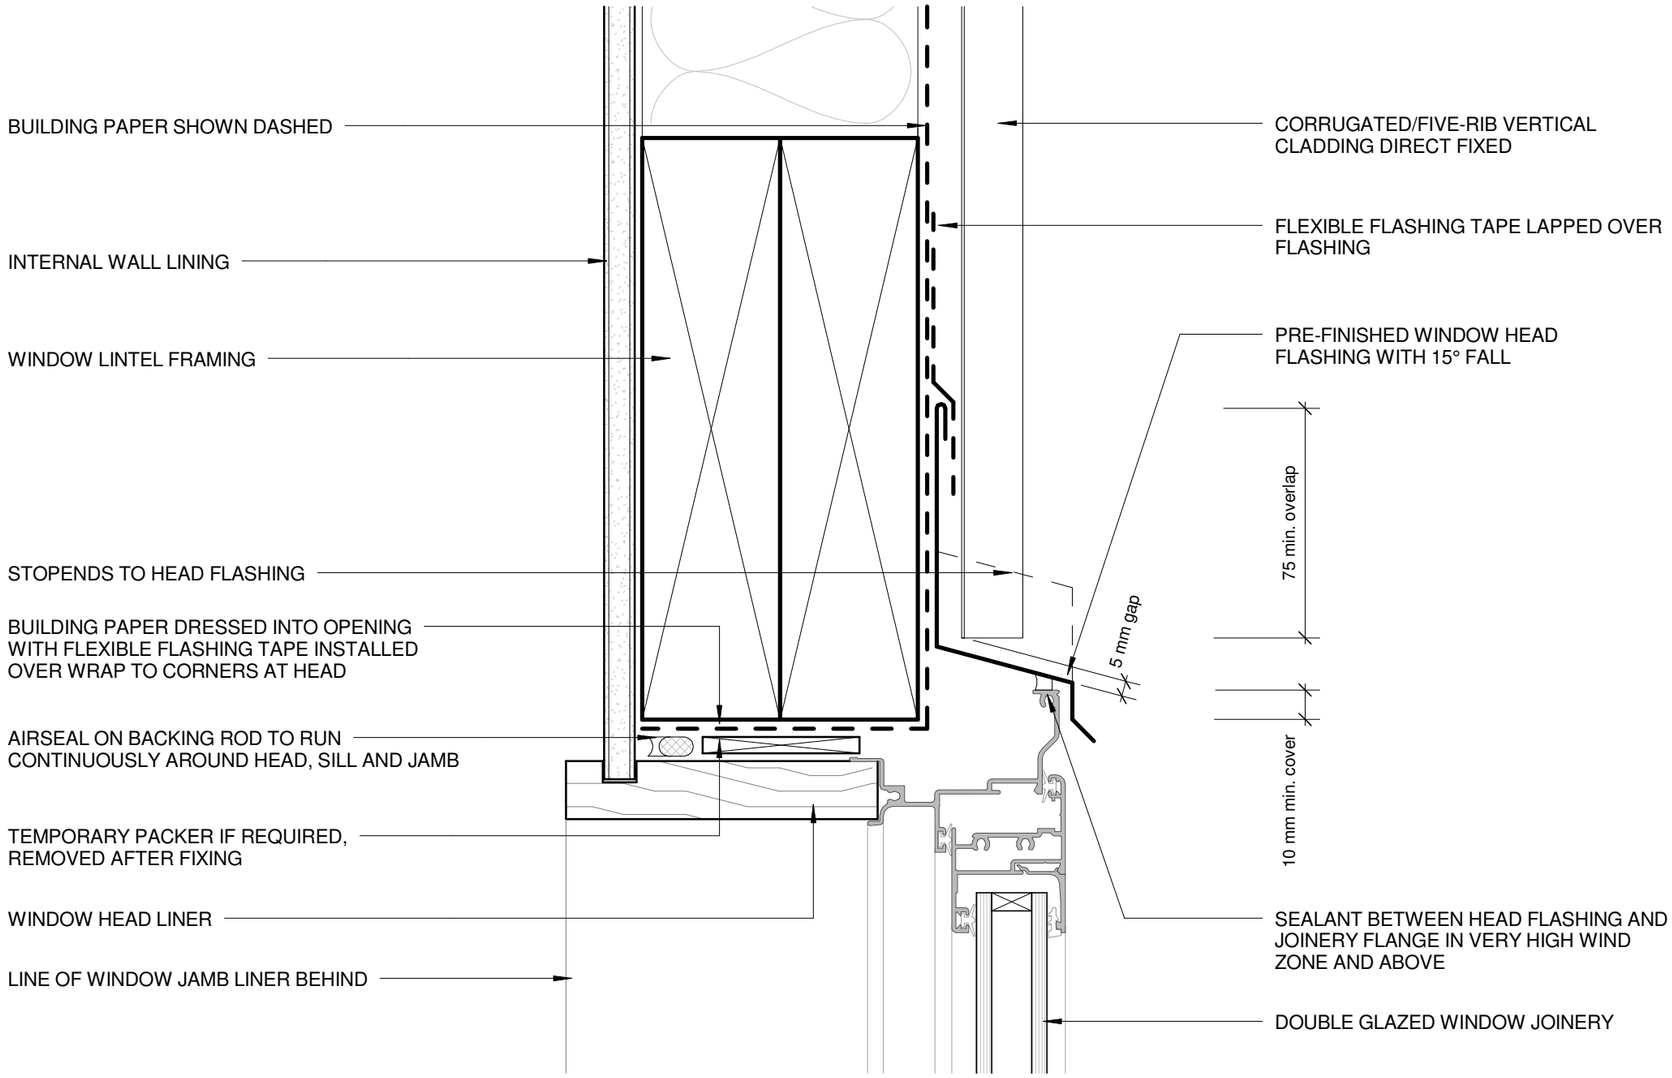

FREEMAN GROUP E.R. FREEMAN LTD
www.roofing.co.nz

BROCKELSBY ROOFING PRODUCTS Wellington
FREEMAN ROOFING Nelson
ROOFLINE MARLBOROUGH Blenheim
CANTERBURY LONG RUN ROOFING ASHBURTON Ashburton
CANTERBURY LONG RUN ROOFING TIMARU Timaru
WANAKA ROOFING Wanaka
QUEENSTOWN ROOFING Queenstown
ROOFING SOLUTIONS Dunedin

Corrugated/Five - Rib Direct Fixed

Window Head Detail

DATE:	SCALE:
12/13/17	1:2 @ A3

DRAWING NUMBER:	REV
01	

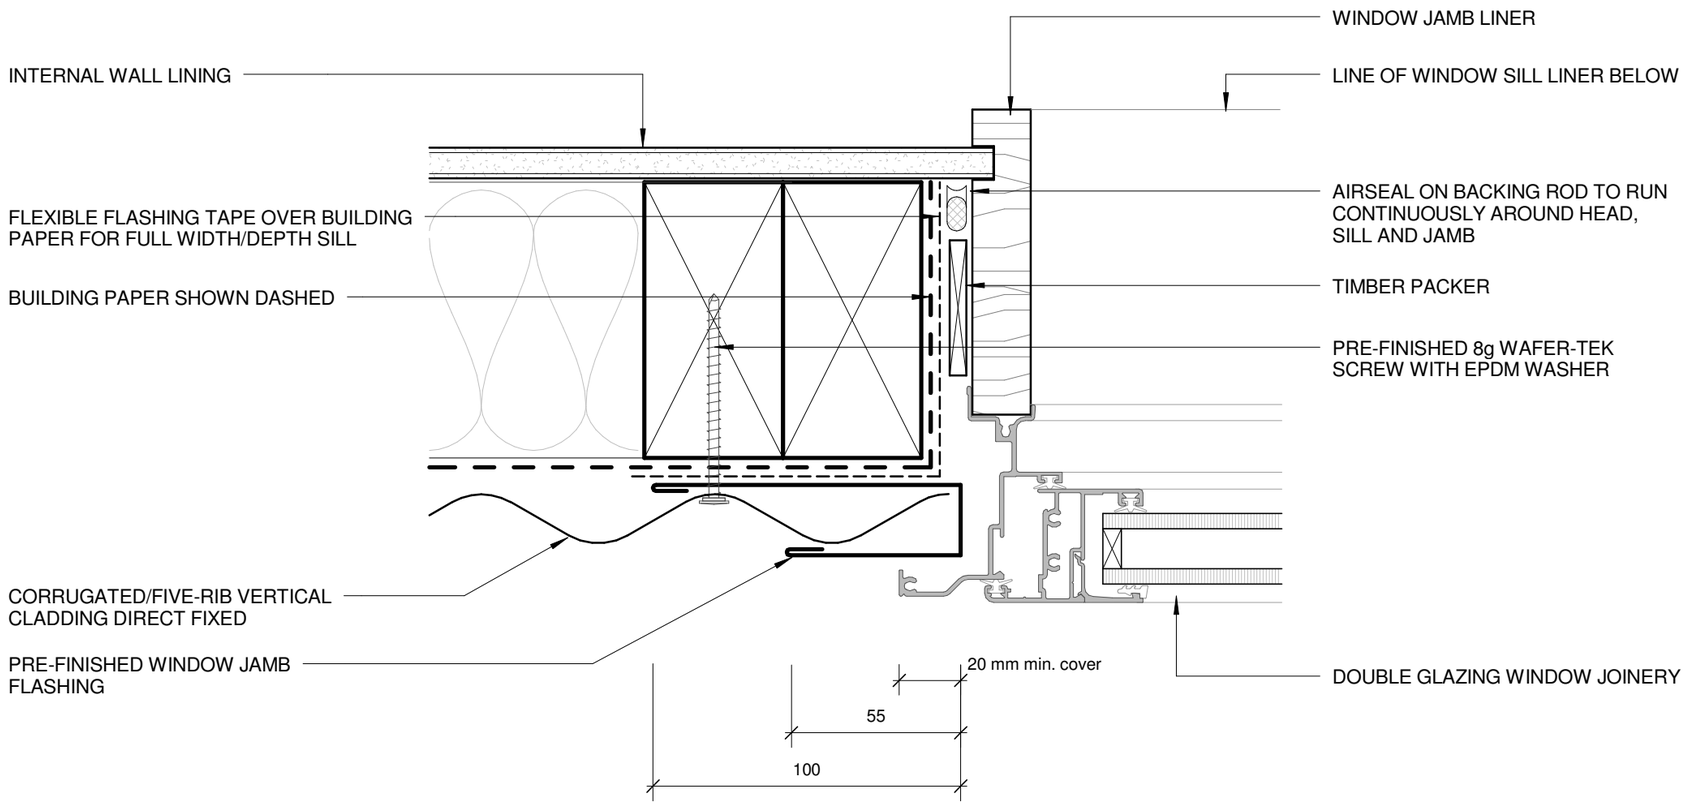

FREEMAN GROUP E.R. FREEMAN LTD
www.roofing.co.nz

BROCKELSBY ROOFING PRODUCTS Wellington
FREEMAN ROOFING Nelson
ROOFLINE MARLBOROUGH Blenheim
CANTERBURY LONG RUN ROOFING ASHBURTON Ashburton
CANTERBURY LONG RUN ROOFING TIMARU Timaru
WANAKA ROOFING Wanaka
QUEENSTOWN ROOFING Queenstown
ROOFING SOLUTIONS Dunedin

Corrugated/Five - Rib Direct Fixed

Window Jamb Detail

DATE:	SCALE:
12/12/17	1:2 @ A3

DRAWING NUMBER:	REV
02	

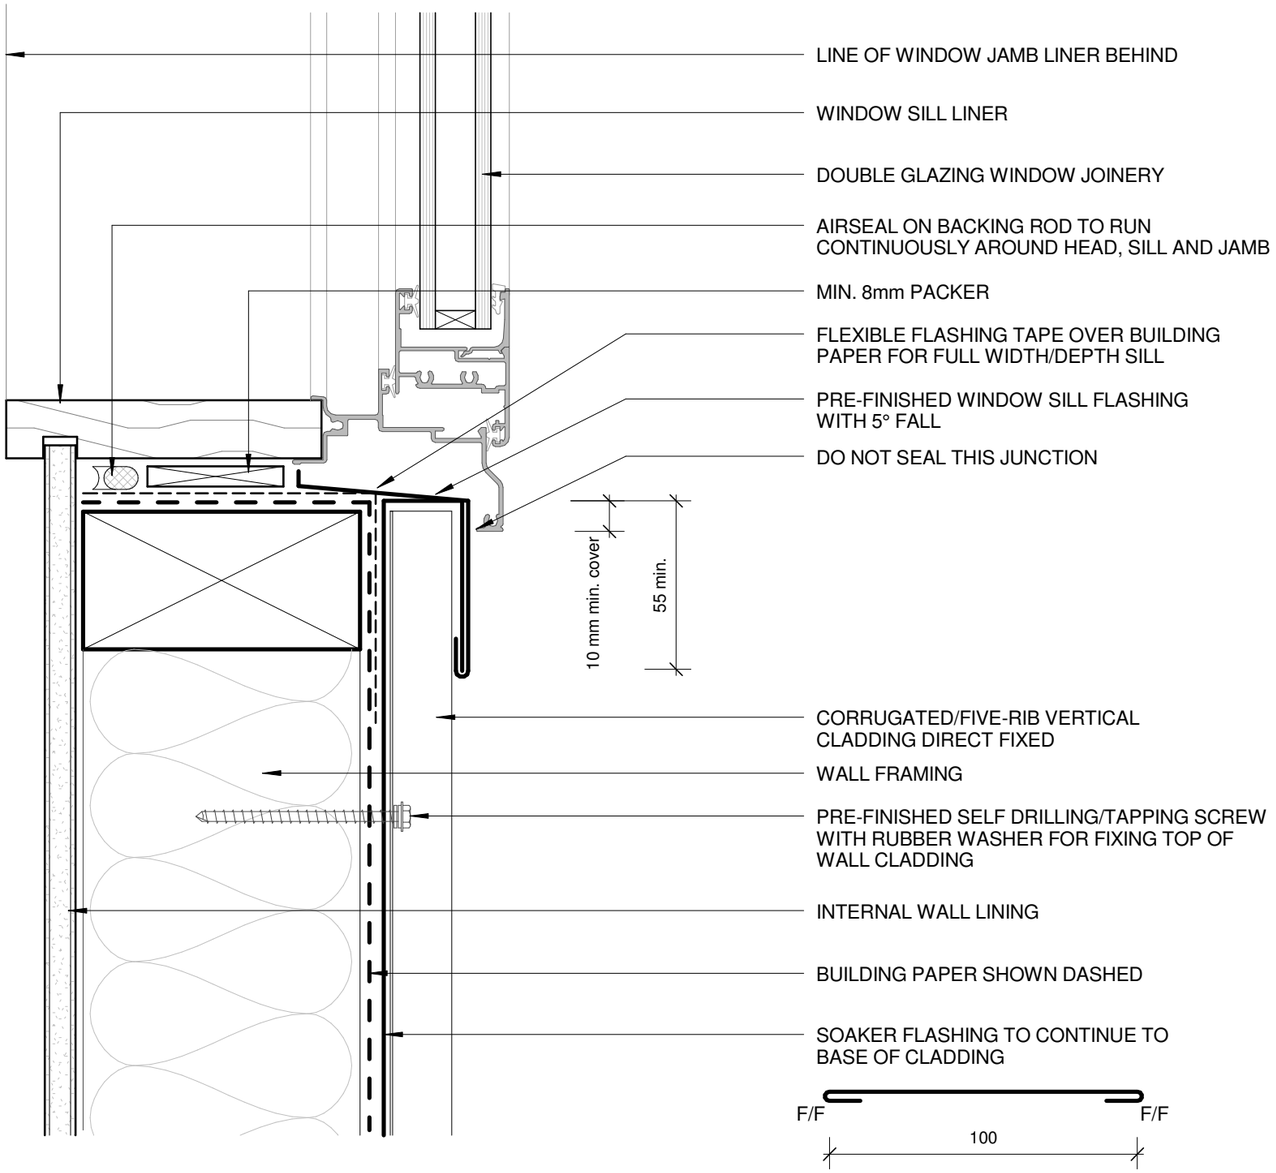

FREEMAN GROUP E.R. FREEMAN LTD
www.roofing.co.nz

BROCKELSBY ROOFING PRODUCTS Wellington
FREEMAN ROOFING Nelson
ROOFLINE MARLBOROUGH Blenheim
CANTERBURY LONG RUN ROOFING ASHBURTON Ashburton
CANTERBURY LONG RUN ROOFING TIMARU Timaru
WANAKA ROOFING Wanaka
QUEENSTOWN ROOFING Queenstown
ROOFING SOLUTIONS Dunedin

Corrugated/Five - Rib Direct Fixed

Window Sill Detail

DATE:	SCALE:
12/12/17	1:2 @ A3

DRAWING NUMBER:	REV
03	